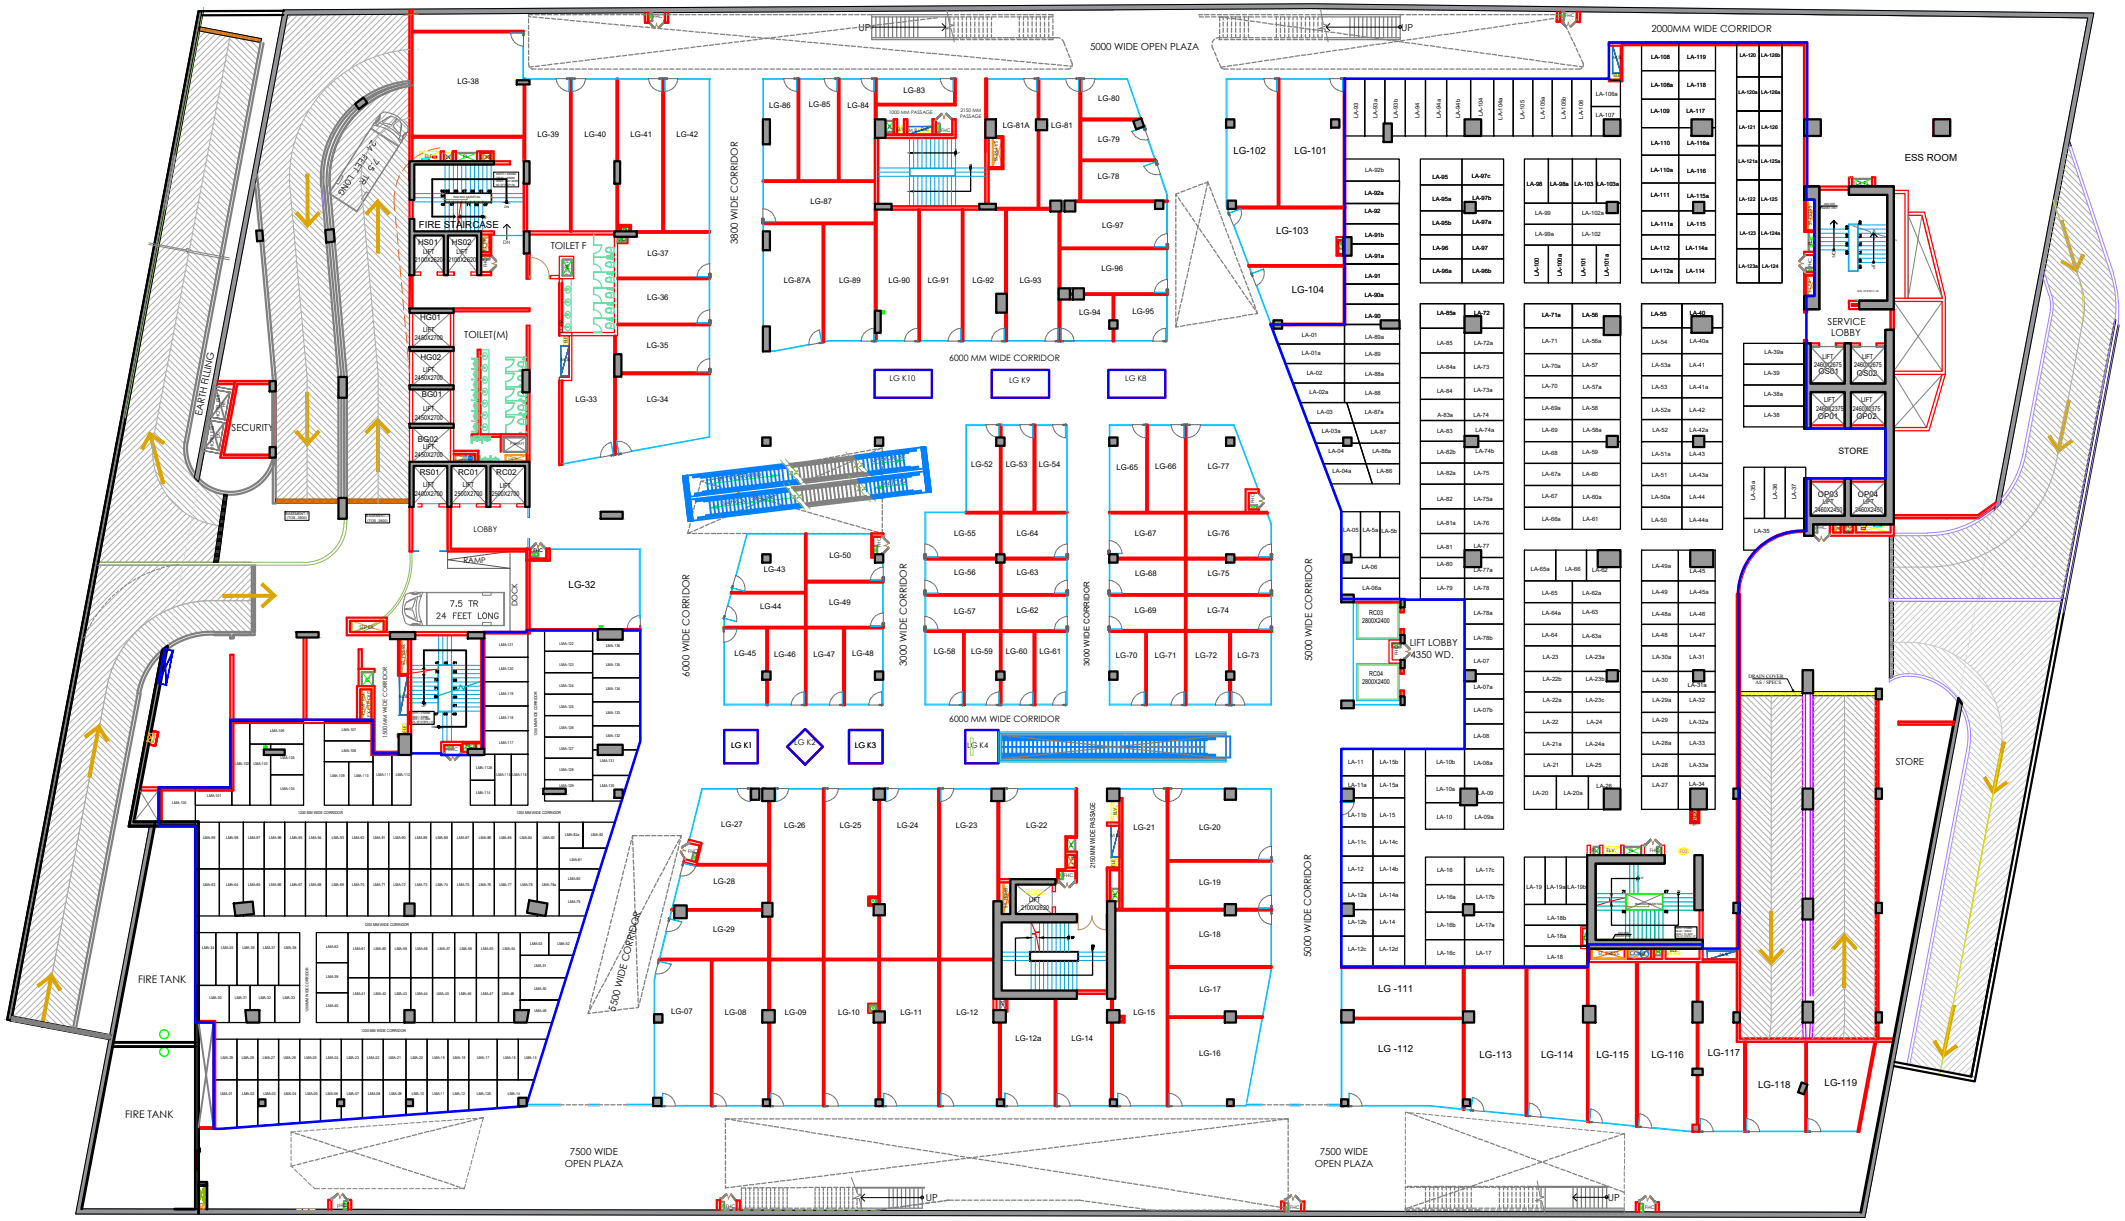

LOWER GROUND FLOOR PLAN